



Permit #F00140200

FilmL.A., Inc.
6255 W Sunset Blvd, 12th Floor
Hollywood, CA 90028
t: (213)977-8600 - f: (213)977-8601
www.filmla.com

Summary Information

Permit No: F00140200**Type of Permit:** FILMING**Release Date:** 07/23/2018**Production Company** BLUE BLUES PRODUCTIONS LLC BIG LITTLE LIES**Insured Company Name** BLUE BLUES PRODUCTIONS LLC BIG LITTLE LIES

Contact Phone No. 1 323-850-2839

Contact Phone No. 2 424-238-4507

Fax

Address 2500 BROADWAY, STE. 400
SANTA MONICA, California 90404**Production Title** BIG LITTLE LIES SEASON 2**Type of Production** TV Drama**Producer** GREGG FIENBERG**Director** ANDREA ARNOLD**1st AD** KENDALL NICHOLS**Production Manager** RON VECCHIARELLI**FilmL.A. Coordinator** Nicole Tanker**Location Manager** GREGORY ALPERT

Primary Phone Office - 888-581-6935

Secondary Phone Office - 310-388-3256

Location Assistant MADELINE BELL

Primary Phone Mobile - 310-717-8251

Secondary Phone

Fees

Posting 300 \$69.00

Total Permit Fee \$1,528.00

Posting 900 \$207.00

Number of Locations 1

Notification Charge \$170.00

FILMLA NON-REFUNDABLE FILM APPLICATION FEE \$685.00

LA CITY LANE AND STREET CLOSURE FEE \$312.00

LA CITY FIRE DEPARTMENT SPOT CHECK \$85.00
SURCHARGE



FilmL.A., Inc.
6255 W Sunset Blvd, 12th Floor
Hollywood, CA 90028
t: (213)977-8600 - f: (213)977-8601
www.filmla.com

Summary Information**Location****Location 1 of 1****Page 1 of 3**

Permit Number	F00140200	Location Manager	GREGORY ALPERT
Production Company	BLUE BLUES PRODUCTIONS LLC BIG...	Primary Phone	Office - 888-581-6935
Insured Company	BLUE BLUES PRODUCTIONS LLC BIG...	Secondary Phone	Office - 310-388-3256
Production Title	BIG LITTLE LIES SEASON 2		

Location Address 7465 Melrose Ave, Los Angeles, CA, 90046**Location Type** Restaurant**Prep Dates** 7/24/2018 - 7/24/2018 12:00 - 15:00 1 day**Film Dates** 7/24/2018 - 7/24/2018 15:00 - 22:00 1 day**Strike Dates** 7/24/2018 - 7/25/2018 22:00 - 01:00**Open or Closed to the Public** Closed

Generic Conditions *Certain service and personnel fees required by jurisdictional agencies are not collected by FilmL.A. Any such fees must be paid directly to the appropriate agency, and a separate invoice will be provided to the permittee.

*LA CITY AND/OR LA COUNTY FIRE CHECKLIST ATTACHED TO FINAL PERMIT. THE PERMITTEE IS RESPONSIBLE FOR COMPLETING CHECKLIST PRIOR TO FILMING ACTIVITY AT THIS LOCATION. NON COMPLIANCE MAY RESULT IN ASSIGNMENT OF A FIRE OFFICER.

Community Survey Obtained
Must Maintain 5' Clearance on Sidewalks/Walkways
Must maintain local/emergency access
No cast or crew parking on area streets
No interference with merchant activity.
Number of uniformed officers listed on the permit is a minimum requirement.
Permittee remains responsible for deploying a sufficient number of uniformed officers to provide traffic and crowd control to ensure the safety of the film crew and the public.
Traffic control must be done in accordance w/MUTCD
Traffic Officers Required
Uniformed officers shall have a copy of the film permit in their possession and are required to confirm that all traffic control signage devices are in place.

Please see attached document Melrose Ave (NS curb) & Gardner (ES curb) - Big Little Lies (Rev 2).pdf

Equipment on Location	Type	Quantity	Personnel on Location	Type	Quantity
	10 Ton Truck	2		Cast	2
	Cube Trucks	2		Crew	75
	Generator	2		Extras	41



FilmL.A., Inc.
6255 W Sunset Blvd, 12th Floor
Hollywood, CA 90028
t: (213)977-8600 - f: (213)977-8601
www.filmLA.com

Summary Information**Location****Location 1 of 1****Page 2 of 3**

Permit Number	F00140200	Location Manager	GREGORY ALPERT
Production Company	BLUE BLUES PRODUCTIONS LLC BIG...	Primary Phone	Office - 888-581-6935
Insured Company	BLUE BLUES PRODUCTIONS LLC BIG...	Secondary Phone	Office - 310-388-3256
Production Title	BIG LITTLE LIES SEASON 2		

Portable restrooms	2
Stakebed Trucks	6
Vans	9

Off-Duty/Retired LAPD Officer(s)	2
Spot Check	1

Filming Activities Equipment on property; Equipment on sidewalk & street; Exterior establishing shots; Handheld equipment; Intermittent pedestrian control; Intermittent traffic control - 2 minute standard (except 0700-0900 hrs & 1500-1900 hrs); front windows being tented which might include duvatene on the sidewalk.;

Jurisdiction **Political:** Los Angeles City - Council District 05

Police: Los Angeles Police Department

Fire: Los Angeles City

Thomas Guide **Page:** 593

Grid: C6

Approvals LOS ANGELES CITY POLICE DEPARTMENT
FILML.A. CLOSURES
LOS ANGELES CITY DEPARTMENT OF PUBLIC WORKS

Gabriel Aleman
Joshua Mingo
Cairo Hunter

Coordinator Note PRODUCTION MUST TURN AROUND AND LOWER ALL DOT POSTINGS AT THE COMPLETION OF THEIR FILMING ACTIVITY.

Coordinator Note IT IS SUGGESTED TO TURN AROUND AND LOWER ANY LENGTH OF POSTING NOT NEEDED BY THE PRODUCTION.

Coordinator Note POSTED PARKING IS FOR PRODUCTION VEHICLES ONLY. PERSONAL VEHICLES ARE SUBJECT TO PARKING TICKETS IF IN THE POSTED PARKING AREA.

Parking **Base Camp** 1041 N Formosa
Location Type : Ave, Los Angeles,
Other Location CA, 90046

Crew Parking 1041 N Formosa
Location Type : Ave, Los Angeles,
Other Location CA, 90046

Posting "No Parking" signs N/S MELROSE AVE, N. GARDNER ST - N. VISTA ST,
W/S N. VISTA ST, MELROSE AVE. - NORTH TO THE ALLEY

Approximate Footage 601 - 900

Log Number 209380

Date(s) 7/24/2018 to 7/25/2018

Time(s) 12:00 to 00:00



FilmL.A., Inc.
6255 W Sunset Blvd, 12th Floor
Hollywood, CA 90028
t: (213)977-8600 - f: (213)977-8601
www.filmla.com

Summary Information**Location****Location 1 of 1****Page 3 of 3**

Permit Number	F00140200	Location Manager	GREGORY ALPERT
Production Company	BLUE BLUES PRODUCTIONS LLC BIG...	Primary Phone	Office - 888-581-6935
Insured Company	BLUE BLUES PRODUCTIONS LLC BIG...	Secondary Phone	Office - 310-388-3256
Production Title	BIG LITTLE LIES SEASON 2		

Posting "No Parking" signs E/S GARDNER ST, MELROSE AVE. - NORTH TO THE ALLEY

Approximate Footage 0 - 300

Log Number 209611

Date(s) 7/25/2018 to 7/26/2018


Time(s) 00:00 to 00:00

Lane / Full Closure N/S MELROSE BLVD, N. GARDNER ST. - N. VISTA ST
E/S GARDNER ST, MELROSE AVE - NORTH TO ALLEY

Approximate Footage 0 - 300

Date(s) 7/24/2018 to 7/26/2018


Time(s) 07:00 to 01:00

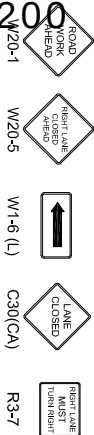

- TRAFFIC SIGNAL
- TRAFFIC CONE
- TYPE I W/ SIGN
- HIGH LEVEL WARNING DEVICE



ALL TRAFFIC CONTROL
WILL BE INSTALLED TO
MEET OR EXCEED THE
MINIMUM REQUIREMENTS

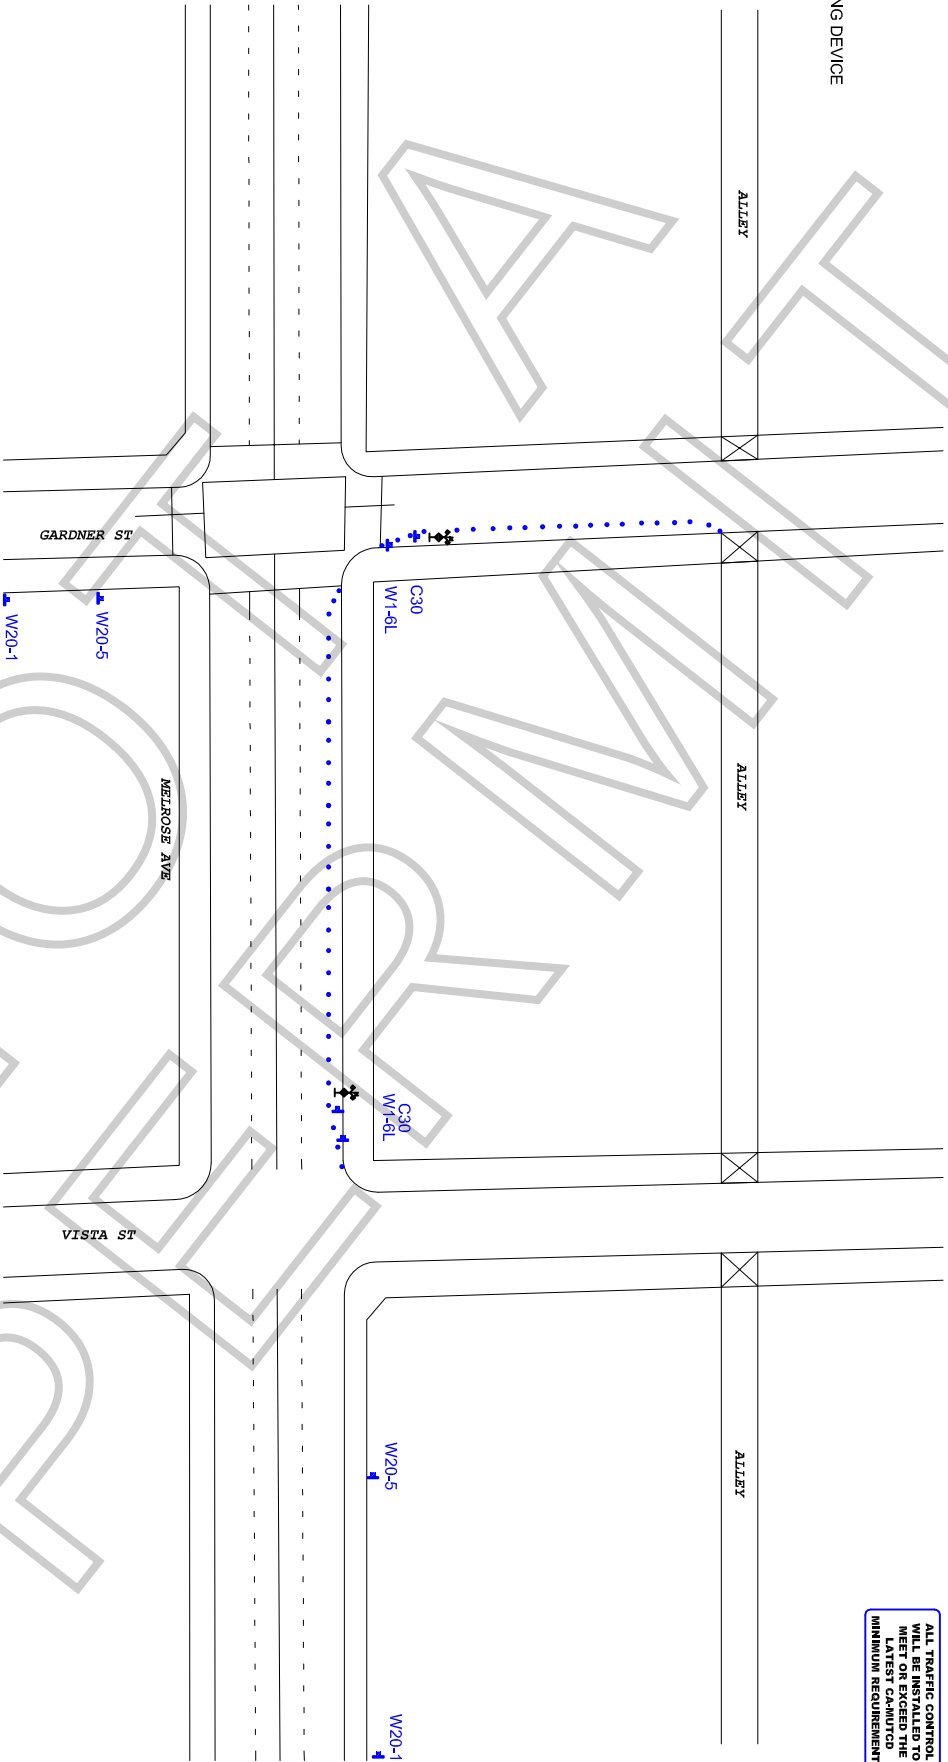

WORK ZONE TRAFFIC CONTROL PLAN
GENERAL NOTES

1. DATE/TIME: 7-24-18 OR 7-25-18 FROM 12:00 HOURS TO 01:00 HOURS.
2. ALL SIGNING, STRIPING, AND TRAFFIC CONTROL DEVICES SHALL CONFORM TO THE (CURRENT) STATE OF CALIFORNIA DEPARTMENT OF TRANSPORTATION (CALTRANS) STANDARD PLANS AND STANDARD SPECIFICATIONS, CALIFORNIA MUTCD, AND ANY ADDENDUMS THERETO, AND AS SHOWN ON THESE PLANS. SYMBOLS AND ABBREVIATIONS USED ARE SHOWN ON CALTRANS STANDARD PLANS.
3. THERE WILL BE NO INTERFERENCE WITH TRAFFIC SIGNALS OR CROSSWALKS.
4. CONES WILL BE 28" MINIMUM HEIGHT AND HAVE REFLECTORIZED SLEEVES FOR NIGHT WORK.
5. POLICE WILL DIRECT TRAFFIC IF NECESSARY.

TOP FOR:		BIG BLUES PRODUCTIONS, LLC:	
LOCATION:		"BIG LITTLE LIES"	
N/S CURB OF MELROSE AVE BTWN GARDNER & VISTA ST E/S CURB OF GARDNER ST BTWN MELROSE AVE NORTH TO ALLEY LOS ANGELES, CALIFORNIA			
CONTRACT:		MADELINE BELL PH# 310-717-8251	
DATE		REVISIONS	
JCL TRAFFIC SERVICES (213) 622-9775 C31-CA Lic # 805357		DRAFTER: MARIO MENDIVAR SCALE: N.T.S. FILM LIA: NT	